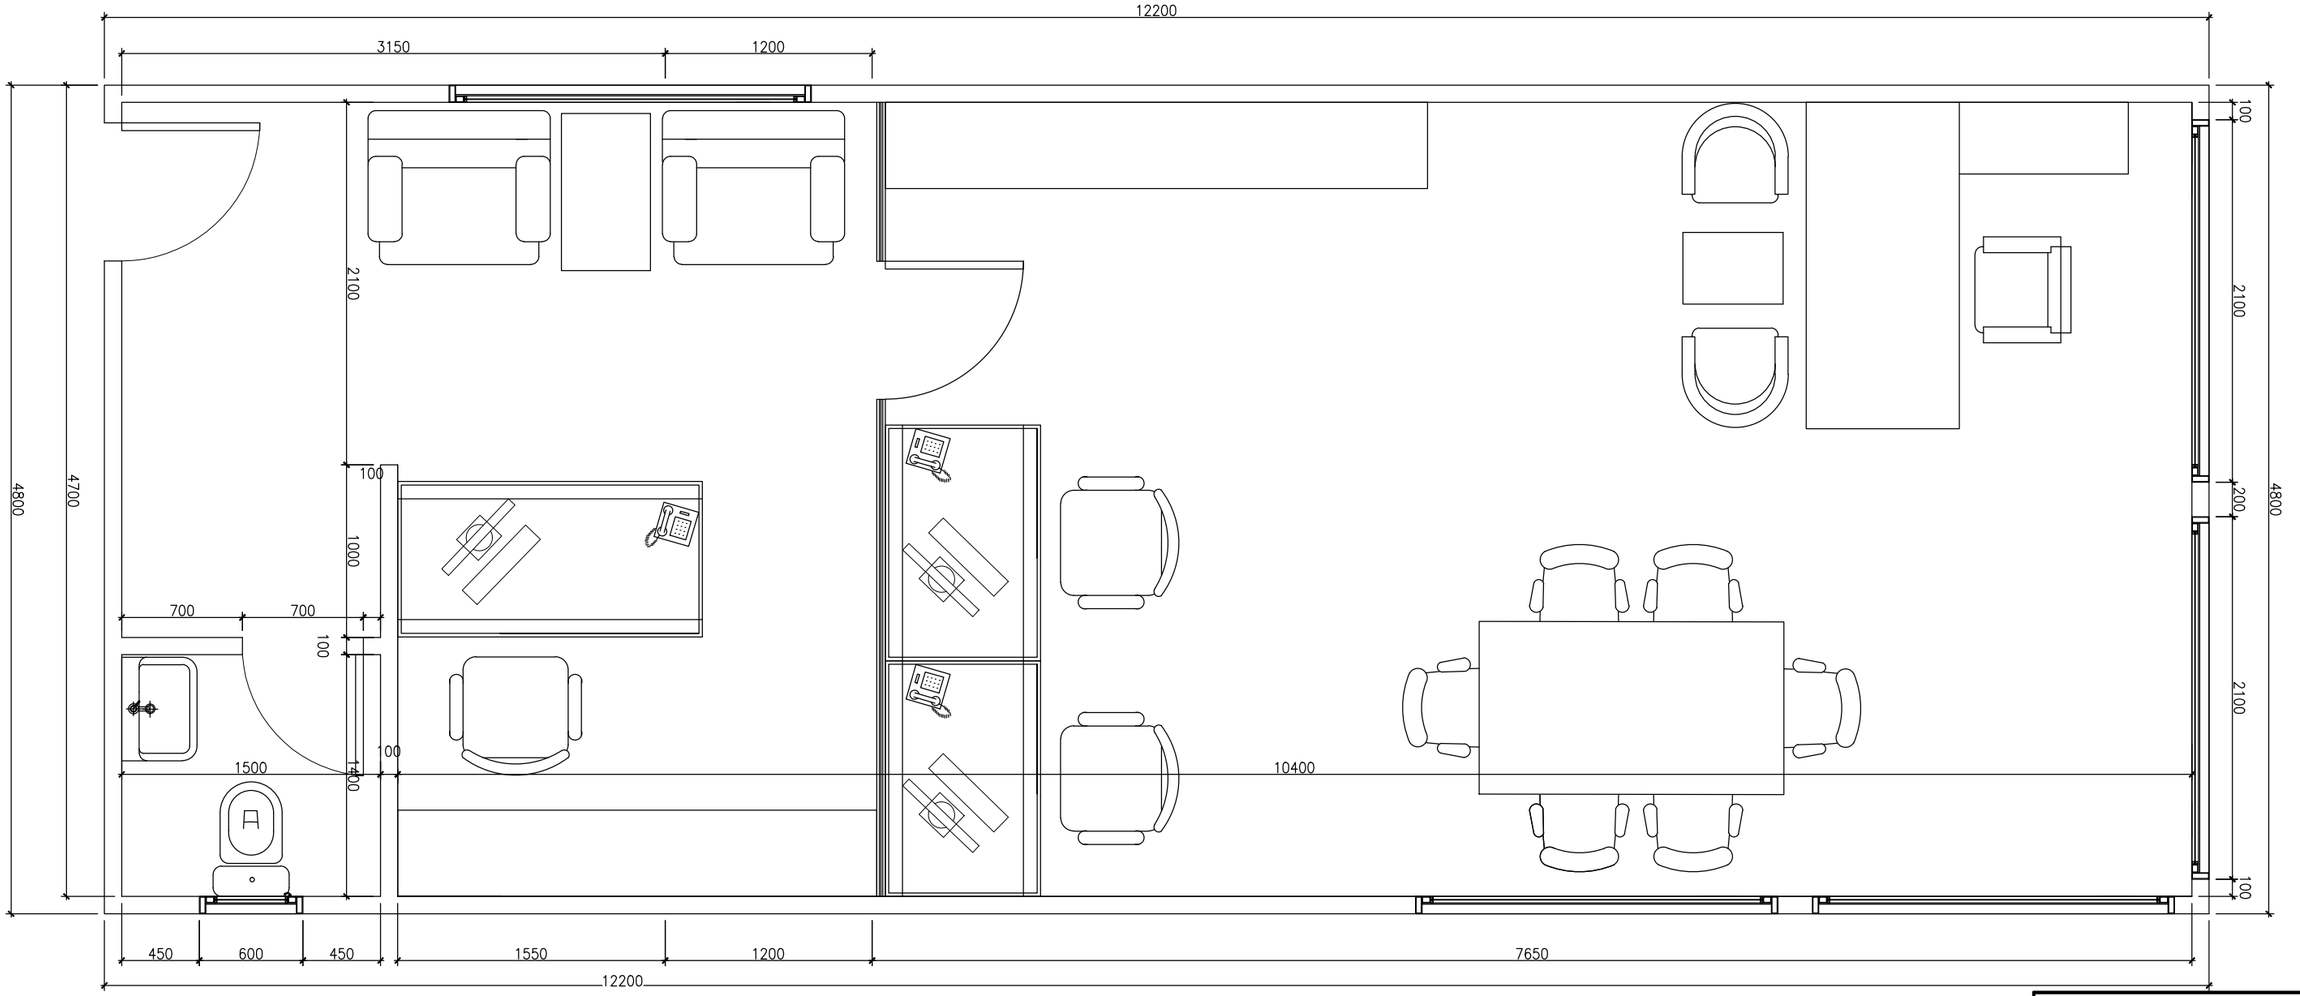

PLAN - OPTION 4

SCALE : 1: 50

APPROVAL OF LAYOUT

ANY COST OR TIME DELAYS ARISING FROM CHANGES AFTER LAYOUT APPROVAL WILL BE CHARGEBLE TO THE CLIENT.

SIGNED BY: .....

POSITION: .....

DATE: .....

WORK WILL NOT COMMENCE ON THIS PROJECT UNTIL A SIGNED DRAWING INDICATING APPROVAL OF LAYOUT IS RECIEVED.

CONTAINER CONVERSION
DESIGN & BUILD

PROJECT

DRAWING TITLE

PLAN AND ELEVATIONS

DRAWINGS

CDB Containers
Tryn Mawr Farm,
Felindre,
Swansea
SA5 7PL
02920 069 066
hello@containerconversionsdb.co.uk
www.containerconversionsdb.co.uk

1:100/1:50

THIS DRAWING AND ALL COPIES THEREOF ARE CONFIDENTIAL AND THE PROPERTY OF CDB. ANY PART OF THE DRAWING SHALL NOT BE COPIED, REPRODUCED, DISTRIBUTED OR DISCLOSED WITHOUT WRITTEN APPROVAL FROM CDB.